FilmL.A., Inc.
6255 W Sunset Blvd, 12th Floor
Hollywood, CA 90028
t: (213)977-8600 - f: (213)977-8601
www.filmla.com

Summary Information

Permit No: F00142515 **Type of Permit:** FILMING **Release Date:** 09/25/2018

Production Company RESET CONTENT, LLC

Insured Company Name RESET CONTENT, LLC
Contact Phone No. 1 310-392-5600
Contact Phone No. 2
Fax
Address 1616 17th Street
SANTA MONICA, California 90404

Production Title PROJECT RADIUS #18038

Type of Production Commercial - Standard

Producer Kelli Abraham

Director Wally Pfister

1st AD Jimmy LaRocco

Production Manager Ted Liotopoulos

FilmL.A. Coordinator CJ Leavens

Location Manager Rob Gregory
Primary Phone Mobile - 213-618-0927
Secondary Phone

Location Assistant Ted Liotopolulos
Primary Phone Mobile - 310-392-2898
Secondary Phone

Fees

Posting 600	$276.00
Posting 1200	$552.00
Posting Max	$552.00
Notification Charge	$635.00
FILMLA NON-REFUNDABLE FILM APPLICATION FEE	$685.00
LA CITY LANE AND STREET CLOSURE FEE	$312.00
LA CITY FIRE DEPARTMENT SPOT CHECK SURCHARGE	$85.00

Total Permit Fee $3,097.00

Number of Locations 6

NOT A PERMIT

FilmL.A., Inc.
6255 W Sunset Blvd, 12th Floor
Hollywood, CA 90028
t: (213)977-8600 - f: (213)977-8601
www.filmla.com

Summary Information — Location

Permit Number	F00142515	**Location Manager**	Rob Gregory
Production Company	RESET CONTENT, LLC	Primary Phone	Mobile - 213-618-0927
Insured Company	RESET CONTENT, LLC	Secondary Phone	
Production Title	PROJECT RADIUS #18038		

This location has been CANCELED

Location Address 110 N Ave 56, Los Angeles, CA, 90042

Location Type Restaurant

Film Dates 9/26/2018 - 9/26/2018 07:00 - 18:00 1 day

Open or Closed to the Public Closed

Generic Conditions

*Certain service and personnel fees required by jurisdictional agencies are not collected by FilmL.A. Any such fees must be paid directly to the appropriate agency, and a separate invoice will be provided to the permittee.
*LA CITY AND/OR LA COUNTY FIRE CHECKLIST ATTACHED TO FINAL PERMIT. THE PERMITTEE IS RESPONSIBLE FOR COMPLETING CHECKLIST PRIOR TO FILMING ACTIVITY AT THIS LOCATION. NON COMPLIANCE MAY RESULT IN ASSIGNMENT OF A FIRE OFFICER.
All travel lanes and bike lanes shall be closed per the WATCH manual.
Community Survey Required
Equipment staging and vehicles may park on one side of the street only.
Must Maintain 5' Clearance on Sidewalks/Walkways
Must maintain local/emergency access
Must post "WET PAVEMENT AHEAD" signs. Traffic officers remain until pavement is dry
No cast or crew parking on area streets
No interference with merchant activity.
Number of uniformed officers listed on the permit is a minimum requirement. Permittee remains responsible for deploying a sufficient number of uniformed officers to provide traffic and crowd control to ensure the safety of the film crew and the public.
Traffic control must be done in accordance w/MUTCD
Traffic Officers Required
Uniformed officers shall have a copy of the film permit in their possession and are required to confirm that all traffic control signage devices are in place.

Please see attached documents
Ave 56 (closure) btwn Figueroa - Marmion - Reset Content.pdf
Ave 56 (closure) btwn Figueroa & Marmion - Reset Content (Rev 1).pdf

Equipment on Location	Type	Quantity
	5 or 10 ton trucks	3

Personnel on Location	Type	Quantity
	Cast	10

NOT A PERMIT

FilmL.A., Inc.
6255 W Sunset Blvd, 12th Floor
Hollywood, CA 90028
t: (213)977-8600 - f: (213)977-8601
www.filmla.com

Summary Information — Location

Permit Number F00142515
Production Company RESET CONTENT, LLC
Insured Company RESET CONTENT, LLC
Production Title PROJECT RADIUS #18038

Location Manager Rob Gregory
Primary Phone Mobile - 213-618-0927
Secondary Phone

5 Ton Truck	5	Crew	60
Camera cars	1	FilmL.A. Monitor(s)	1
Cast/Crew vehicles	80	Off-Duty/Retired LAPD Officer(s)	2
Catering Truck	1	Spot Check	1
Condors	1		
Cranes	1		
Cube Trucks	5		
Generator	1		
Modular Units	1		
Picture vehicles	1		
Vans	4		

Filming Activities Camera in car; Camera on sticks; Car-to-Car; Drive by; Drive ups & away; Driving shots; Equipment on sidewalk, in curb lane & across street; Exterior Dialogue; Exterior establishing shots; Interior and exterior dialogue; Intermittent pedestrian control; Intermittent traffic control - 2 minutes standard; Wetdown; Russian Arm, ; Techno Crane, water based steam;

Jurisdiction **Political:** Los Angeles City - Council District 01 **Police:** Los Angeles Police Department **Fire:** Los Angeles City

Thomas Guide **Page:** 595 **Grid:** C3

Approvals LOS ANGELES CITY DEPARTMENT OF PUBLIC WORKS — Cairo Hunter
FILML.A. MONITORS — Eric Warczinsky

Coordinator Note PARKING LOT USAGE MUST BE SPACES FURTHEST AWAY FROM MERCHANTS

Coordinator Note FilmLA Monitor required 9/26 0600-1800 (12 hours)

Parking

Base Camp
Location Type : To Be Determined

Crew Parking
Location Type : Other Location
HERMON PARK , 90042

Parking Notes
Reservation # 62548 for City Parks

NOT A PERMIT

FilmL.A., Inc.
6255 W Sunset Blvd, 12th Floor
Hollywood, CA 90028
t: (213)977-8600 - f: (213)977-8601
www.filmla.com

Summary Information — Location

Permit Number	F00142515	**Location Manager**	Rob Gregory
Production Company	RESET CONTENT, LLC	Primary Phone	Mobile - 213-618-0927
Insured Company	RESET CONTENT, LLC	Secondary Phone	
Production Title	PROJECT RADIUS #18038		

Posting "No Parking" signs W/S OF FIGUEROA FROM AVE 57 TO AVE 56 AND 200' SOUTH OF AVE. 56
B/S AVE 56 FROM FIGUEROA TO MARMION WA

B/S OF AVE 58 FROM MARMION WAY - 200' EAST (CANCELED. NO FEES DUE)

Approximate Footage more than 1800 **Log Number** 217063

Date(s) 9/26/2018 to 9/26/2018 **Time(s)** 07:00 to 22:00

Posting "No Parking" signs 5712 E MARMION WAY
POST HALF OF CITY LOT AWAY FROM MERCHANTS (31 SPACES)
CANCEL REQUEST

Approximate Footage County Parking **Log Number** 217097

Date(s) 9/26/2018 to 9/26/2018 **Time(s)** 07:00 to 22:00

Lane / Full Closure N AVE 56 FROM FIGUEROA TO MARMION WAY - FULL STREET CLOSURE

Approximate Footage 0 - 300

Date(s) 9/26/2018 to 9/26/2018 **Time(s)** 07:00 to 18:00

NOT A PERMIT

FilmL.A., Inc.
6255 W Sunset Blvd, 12th Floor
Hollywood, CA 90028
t: (213)977-8600 - f: (213)977-8601
www.filmla.com

Summary Information — Location

Permit Number	F00142515	**Location Manager**	Rob Gregory
Production Company	RESET CONTENT, LLC	Primary Phone	Mobile - 213-618-0927
Insured Company	RESET CONTENT, LLC	Secondary Phone	
Production Title	PROJECT RADIUS #18038		

This location has been CANCELED

Location Address Pier A St., Pier A Place - S. Access Rd., San Pedro, 90744, CA

Location Type Street

Film Dates 9/26/2018 - 9/26/2018 17:00 - 22:00 1 day

Open or Closed to the Public Open

Generic Conditions

*Certain service and personnel fees required by jurisdictional agencies are not collected by FilmL.A. Any such fees must be paid directly to the appropriate agency, and a separate invoice will be provided to the permittee.
All vehicles must be parked on private property
Must comply with attached conditions
Must Maintain 5' Clearance on Sidewalks/Walkways
Must maintain local/emergency access
Must post "WET PAVEMENT AHEAD" signs. Traffic officers remain until pavement is dry
No cast or crew parking on area streets
No interference with merchant activity.
Number of uniformed officers listed on the permit is a minimum requirement. Permittee remains responsible for deploying a sufficient number of uniformed officers to provide traffic and crowd control to ensure the safety of the film crew and the public.
Traffic control must be done in accordance w/MUTCD
Traffic Officers Required
Uniformed officers shall have a copy of the film permit in their possession and are required to confirm that all traffic control signage devices are in place.

Please see attached documents

harbor Conditions - environmental.pdf
Harbor film conditions.pdf
Agent letter copy (2).pdf

Equipment on Location

Type	Quantity
5 or 10 ton trucks	2
Cast/Crew vehicles	35
Cube Trucks	5
Motor Homes	1

Personnel on Location

Type	Quantity
Cast	1
Crew	40
Off-Duty/Retired LAPD Officer(s)	2
Spot Check	2

NOT A PERMIT

FilmL.A., Inc.
6255 W Sunset Blvd, 12th Floor
Hollywood, CA 90028
t: (213)977-8600 - f: (213)977-8601
www.filmla.com

Summary Information — Location

Permit Number	F00142515	**Location Manager**	Rob Gregory
Production Company	RESET CONTENT, LLC	Primary Phone	Mobile - 213-618-0927
Insured Company	RESET CONTENT, LLC	Secondary Phone	
Production Title	PROJECT RADIUS #18038		

Picture vehicles	1
Vans	2

Filming Activities Camera in car; Camera on sticks; Car-to-Car; Drive by; Drive ups & away; Driving shots; Equipment on sidewalk, in curb lane & across street; Exterior establishing shots; Intermittent pedestrian control; Intermittent traffic control - 2 minutes standard; Wetdown; CANCEL LOCATION;

Jurisdiction **Political:** Los Angeles City - Council District 15 **Police:** Los Angeles Police Department **Fire:** Los Angeles City

Approvals LOS ANGELES CITY POLICE DEPARTMENT Gabriel Aleman

Parking

Base Camp	155 Berth, Los Angeles, CA, 90744	**Crew Parking**	155 Berth, Los Angeles, CA, 90744
Location Type : Other Location		Location Type : Other Location	

NOT A PERMIT

FilmL.A., Inc.
6255 W Sunset Blvd, 12th Floor
Hollywood, CA 90028
t: (213)977-8600 - f: (213)977-8601
www.filmla.com

Summary Information — Location

Permit Number	F00142515	**Location Manager**	Rob Gregory
Production Company	RESET CONTENT, LLC	Primary Phone	Mobile - 213-618-0927
Insured Company	RESET CONTENT, LLC	Secondary Phone	
Production Title	PROJECT RADIUS #18038		

This location has been CANCELED

Location Address Paseo Del Mar between S. Weymouth Ave and S. Gaffey St. , San Pedro, CA, 90731

Location Type Street

Film Dates 9/26/2018 - 9/26/2018 15:00 - 20:00 1 day

Open or Closed to the Public Open

Generic Conditions

*Certain service and personnel fees required by jurisdictional agencies are not collected by FilmL.A. Any such fees must be paid directly to the appropriate agency, and a separate invoice will be provided to the permittee.
Equipment staging and vehicles may park on one side of the street only.
Must comply with attached Rec & Park Conditions. Note: No smoking in City Parks unless guided by the Rec & Park Film Office Monitor or assigned Uniformed Fire Safety Officer in designated areas
Must Maintain 5' Clearance on Sidewalks/Walkways
Must maintain local/emergency access
Must post "WET PAVEMENT AHEAD" signs. Traffic officers remain until pavement is dry
No cast or crew parking on area streets
No interference with merchant activity.
Number of uniformed officers listed on the permit is a minimum requirement. Permittee remains responsible for deploying a sufficient number of uniformed officers to provide traffic and crowd control to ensure the safety of the film crew and the public.
Traffic control must be done in accordance w/MUTCD
Traffic Officers Required
Uniformed officers shall have a copy of the film permit in their possession and are required to confirm that all traffic control signage devices are in place.

Equipment on Location

Type	Quantity
5 or 10 ton trucks	2
Cast/Crew vehicles	35
Cube Trucks	5
Motor Homes	1
Vans	2

Personnel on Location

Type	Quantity
Cast	1
Crew	40
Off-Duty/Retired LAPD Officer(s)	2

NOT A PERMIT

FilmL.A., Inc.
6255 W Sunset Blvd, 12th Floor
Hollywood, CA 90028
t: (213)977-8600 - f: (213)977-8601
www.filmla.com

Summary Information — Location

Permit Number	F00142515	**Location Manager**	Rob Gregory
Production Company	RESET CONTENT, LLC	Primary Phone	Mobile - 213-618-0927
Insured Company	RESET CONTENT, LLC	Secondary Phone	
Production Title	PROJECT RADIUS #18038		

Filming Activities Camera in car; Camera on sticks; Car-to-Car; Drive by; Drive ups & away; Equipment on sidewalk, in curb lane & across street; Exterior establishing shots; Intermittent pedestrian control; Intermittent traffic control - 2 minutes standard; Wetdown; CANCEL LOCATIOIN;

Jurisdiction **Political:** Los Angeles City - Council District 15 **Police:** Los Angeles Police Department **Fire:** Los Angeles City

Thomas Guide **Page:** 853 **Grid:** J1

Approvals LOS ANGELES CITY POLICE DEPARTMENT Gabriel Aleman

Parking

Base Camp
Location Type : Angels Gate Overflow Lot, San Pedro, CA, 90731
Other Location

Crew Parking
Location Type : Angels Gate Overflow Lot, San Pedro, CA, 90731
Other Location

Parking Notes
RESERVATION 62548

Posting "No Parking" signs S/S PASEO DEL MAR - ROXBURY EAST 600' (ALONG OCEAN)

Approximate Footage 301 - 600 **Log Number** 217085

Date(s) 9/26/2018 to 9/26/2018 **Time(s)** 13:00 to 22:00

NOT A PERMIT

FilmL.A., Inc.
6255 W Sunset Blvd, 12th Floor
Hollywood, CA 90028
t: (213)977-8600 - f: (213)977-8601
www.filmla.com

Summary Information — Location

Permit Number	F00142515	**Location Manager**	Rob Gregory
Production Company	RESET CONTENT, LLC	Primary Phone	Mobile - 213-618-0927
Insured Company	RESET CONTENT, LLC	Secondary Phone	
Production Title	PROJECT RADIUS #18038		

Location Address 2828 N Thomas St, Los Angeles, CA, 90031

Location Type Vacant lot

Film Dates 9/26/2018 - 9/26/2018 13:00 - 22:00 1 day

Open or Closed to the Public Closed

Generic Conditions *Certain service and personnel fees required by jurisdictional agencies are not collected by FilmL.A. Any such fees must be paid directly to the appropriate agency, and a separate invoice will be provided to the permittee.
Exterior filming activity may not exceed a two hour time frame.
Must Maintain 5' Clearance on Sidewalks/Walkways
Must maintain local/emergency access
No cast or crew parking on area streets
No interference with merchant activity.
No interference with vehicular or pedestrian traffic

Please see attached document Agent letter copy (2).pdf

Equipment on Location

Type	Quantity
5 or 10 ton trucks	3
5 Ton Truck	2
Cast/Crew vehicles	60
Cube Trucks	5
Generator	1
Motor Homes	1
Picture vehicles	4
Trailers	2
Vans	4

Personnel on Location

Type	Quantity
Crew	60

Filming Activities Exterior beauty shots of 4 picture cars on vacant land - vista overlook;

Jurisdiction **Political:** Los Angeles City - Council District 01 **Police:** Los Angeles Police Department **Fire:** Los Angeles City

Thomas Guide **Page:** 595 **Grid:** B7

NOT A PERMIT

FilmL.A., Inc.
6255 W Sunset Blvd, 12th Floor
Hollywood, CA 90028
t: (213)977-8600 - f: (213)977-8601
www.filmla.com

Summary Information — Location

Permit Number	F00142515	**Location Manager**	Rob Gregory
Production Company	RESET CONTENT, LLC	Primary Phone	Mobile - 213-618-0927
Insured Company	RESET CONTENT, LLC	Secondary Phone	
Production Title	PROJECT RADIUS #18038		

Approvals LOS ANGELES CITY POLICE DEPARTMENT — Gabriel Aleman

Parking

Base Camp 2901 N Broadway, Los Angeles, CA, 90031
Location Type :
Other Location

Crew Parking 2901 N Broadway, Los Angeles, CA, 90031
Location Type :
Other Location

Posting "No Parking" signs N/S BROADWAY - GATES ST. - THOMAS ST.

Approximate Footage 301 - 600 **Log Number** 217120

Date(s) 9/26/2018 to 9/26/2018 **Time(s)** 13:00 to 22:00

NOT A PERMIT

FilmL.A., Inc.
6255 W Sunset Blvd, 12th Floor
Hollywood, CA 90028
t: (213)977-8600 - f: (213)977-8601
www.filmla.com

Summary Information — Location

Permit Number	F00142515	**Location Manager**	Rob Gregory
Production Company	RESET CONTENT, LLC	Primary Phone	Mobile - 213-618-0927
Insured Company	RESET CONTENT, LLC	Secondary Phone	
Production Title	PROJECT RADIUS #18038		

This location has been CANCELED

Location Address 8th St., Hill St - Olive St, Los Angeles , CA 90014

Location Type Street

Film Dates 9/26/2018 - 9/26/2018 07:00 - 18:00 1 day

Open or Closed to the Public Open

Generic Conditions
Community Survey Required
Equipment staging and vehicles may park on one side of the street only.
Must comply with attached conditions
Must Maintain 5' Clearance on Sidewalks/Walkways
No cast or crew parking on area streets
No interference with merchant activity.
Number of uniformed officers listed on the permit is a minimum requirement.
Permittee remains responsible for deploying a sufficient number of uniformed officers to provide traffic and crowd control to ensure the safety of the film crew and the public.
Traffic control must be done in accordance w/MUTCD
Uniformed officers shall have a copy of the film permit in their possession and are required to confirm that all traffic control signage devices are in place.

Please see attached documents
Olive St(ES curb) - 8th St (SS curb+1) - Reset Content.pdf
Downtown Filming Guildelines 2010.03.01.pdf

Equipment on Location

Type	Quantity
5 or 10 ton trucks	3
5 Ton Truck	5
Camera cars	1
Cast/Crew vehicles	80
Catering Truck	1
Condors	1
Cranes	1
Cube Trucks	5
Generator	1

Personnel on Location

Type	Quantity
Cast	10
Crew	60
Off-Duty/Retired LAPD Officer(s)	2

NOT A PERMIT

FilmL.A., Inc.
6255 W Sunset Blvd, 12th Floor
Hollywood, CA 90028
t: (213)977-8600 - f: (213)977-8601
www.filmla.com

Summary Information — Location

Permit Number F00142515
Production Company RESET CONTENT, LLC
Insured Company RESET CONTENT, LLC
Production Title PROJECT RADIUS #18038

Location Manager Rob Gregory
Primary Phone Mobile - 213-618-0927
Secondary Phone

Modular Units	1
Picture vehicles	1
Vans	4

Filming Activities Camera in car; Camera on sticks; Car-to-Car; Drive by; Drive ups & away; Driving shots; Equipment on sidewalk & street; Equipment on sidewalk, in curb lane & across street; Exterior Dialogue; Exterior establishing shots; Exterior motion without sound; Interior and exterior dialogue; Intermittent pedestrian control; Intermittent traffic control - 2 minute standard (except 0700-0900 hrs & 1500-1900 hrs); Techno Crane; Russian Arm, ; Car parallel parking ;

Jurisdiction **Political:** Los Angeles City - Council District 14 **Police:** Los Angeles Police Department **Fire:** Los Angeles City

Thomas Guide **Page:** 634 **Grid:** E5

Parking
Base Camp Location Type : Other Location — 808 S Olive St, Los Angeles, CA, 90014
Crew Parking Location Type : Other Location — 808 S Olive St, Los Angeles, CA, 90014

Posting "No Parking" signs S/S 8TH ST.-HILL ST.- OLIVE ST.
E/S - OLIVE ST. - 7TH ST - 8TH ST.

Approximate Footage 901 - 1200 **Log Number** 217208

Date(s) 9/26/2018 to 9/26/2018 **Time(s)** 07:00 to 19:00

Lane / Full Closure S/S CURB AND AJACENT LANE 8TH ST .-HILL ST. - OLIVE ST.
E/S CURB AND BIKE LANE CLOSURE - OLIVE - 7TH ST. - 8TH ST.

Approximate Footage 0 - 300

Date(s) 9/26/2018 to 9/26/2018 **Time(s)** 07:00 to 18:00

NOT A PERMIT

FilmL.A., Inc.
6255 W Sunset Blvd, 12th Floor
Hollywood, CA 90028
t: (213)977-8600 - f: (213)977-8601
www.filmla.com

Summary Information — Location

Permit Number	F00142515	**Location Manager**	Rob Gregory
Production Company	RESET CONTENT, LLC	Primary Phone	Mobile - 213-618-0927
Insured Company	RESET CONTENT, LLC	Secondary Phone	
Production Title	PROJECT RADIUS #18038		

Location Address 104 W 9th St, Los Angeles, CA, 90015

Location Type Business

Film Dates 9/26/2018 - 9/26/2018 07:00 - 18:00 1 day

Open or Closed to the Public Closed

Generic Conditions

*Certain service and personnel fees required by jurisdictional agencies are not collected by FilmL.A. Any such fees must be paid directly to the appropriate agency, and a separate invoice will be provided to the permittee.
All travel lanes and bike lanes shall be closed per the WATCH manual.
Community Survey Obtained
Equipment staging and vehicles may park on one side of the street only.
Must comply with attached conditions
Must Maintain 5' Clearance on Sidewalks/Walkways
Must maintain local/emergency access
No cast or crew parking on area streets
No interference with merchant activity.
Number of uniformed officers listed on the permit is a minimum requirement.
Permittee remains responsible for deploying a sufficient number of uniformed officers to provide traffic and crowd control to ensure the safety of the film crew and the public.
Traffic control must be done in accordance w/MUTCD
Traffic Officers Required
Uniformed officers shall have a copy of the film permit in their possession and are required to confirm that all traffic control signage devices are in place.

Please see attached documents

9th St btwn Broadway & Main SS Curb - Reset content.pdf
9th St btwn Broadway & Main SS Curb+1 - Reset Content.pdf
Downtown Filming Guildelines 2010.03.01.pdf

Equipment on Location

Type	Quantity
5 or 10 ton trucks	3
5 Ton Truck	5
Camera cars	1
Cast/Crew vehicles	80
Catering Truck	1
Condors	1

Personnel on Location

Type	Quantity
Cast	10
Crew	60
Off-Duty/Retired LAPD Officer(s)	2

NOT A PERMIT

FilmL.A., Inc.
6255 W Sunset Blvd, 12th Floor
Hollywood, CA 90028
t: (213)977-8600 - f: (213)977-8601
www.filmla.com

Summary Information — Location

Permit Number F00142515
Production Company RESET CONTENT, LLC
Insured Company RESET CONTENT, LLC
Production Title PROJECT RADIUS #18038

Location Manager Rob Gregory
Primary Phone Mobile - 213-618-0927
Secondary Phone

Cranes	1
Cube Trucks	5
Generator	1
Modular Units	1
Picture vehicles	1
Vans	4

Filming Activities Camera in car; Camera on sticks; Car-to-Car; Drive by; Drive ups & away; Driving shots; Equipment on sidewalk, in curb lane & across street; Exterior Dialogue; Exterior establishing shots; Interior and exterior dialogue; Intermittent pedestrian control; Intermittent traffic control - 2 minutes standard; Wetdown; Russian Arm, ; Techno Crane, water based steam; Parallel parking scene;

Jurisdiction **Political:** Los Angeles City - Council District 14 **Police:** Los Angeles Police Department **Fire:** Los Angeles City

Thomas Guide **Page:** 634 **Grid:** E5

Approvals

LOS ANGELES CITY POLICE DEPARTMENT	Gabriel Martinez
FILMLA. CLOSURES	Yulizza Ramirez
LOS ANGELES CITY DEPARTMENT OF PUBLIC WORKS	Vanessa Martin

Coordinator Note PRODUCTION MUST MAINTAIN LOADING ZONE ON S/S OF 9TH

Coordinator Note Production must not interfere with construction activity.

Parking

Base Camp Location Type : Other Location	927 S Main St, Los Angeles, CA, 90015	**Crew Parking** Location Type : Other Location	927 S Main St, Los Angeles, CA, 90015

Posting "No Parking" signs S/S 9TH. ST. - MAIN ST. - BROADWAY
E/S BROADWAY - 9TH ST. - SOUTH 500'

Approximate Footage 901 - 1200 **Log Number** 217336

Date(s) 9/26/2018 to 9/26/2018 **Time(s)** 07:00 to 19:00

Lane / Full Closure S/S CURB LANE CLOSURE 9TH. ST. - MAIN ST. - BROADWAY

NOT A PERMIT

FilmL.A., Inc.
6255 W Sunset Blvd, 12th Floor
Hollywood, CA 90028
t: (213)977-8600 - f: (213)977-8601
www.filmla.com

Summary Information — Location

Permit Number	F00142515	**Location Manager**	Rob Gregory
Production Company	RESET CONTENT, LLC	Primary Phone	Mobile - 213-618-0927
Insured Company	RESET CONTENT, LLC	Secondary Phone	
Production Title	PROJECT RADIUS #18038		

Approximate Footage 0 - 300

Date(s) 9/26/2018 to 9/26/2018 **Time(s)** 07:00 to 18:00

Lane / Full Closure S/S CURB LANE AND ADJACENT LANE CLOSURE 9TH. ST. - MAIN ST. - BROADWAY

Approximate Footage 0 - 300

Date(s) 9/26/2018 to 9/26/2018 **Time(s)** 09:00 to 15:00

NOT A PERMIT

Permit #F001425515

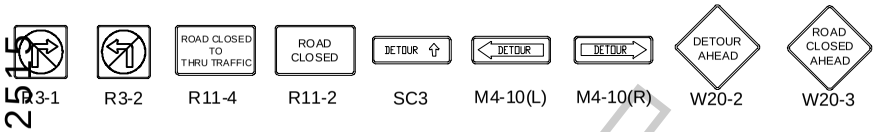

Ⓢ TRAFFIC SIGNAL

● TRAFFIC CONE

TYPE I W/ SIGN

HIGH LEVEL WARNING DEVICE

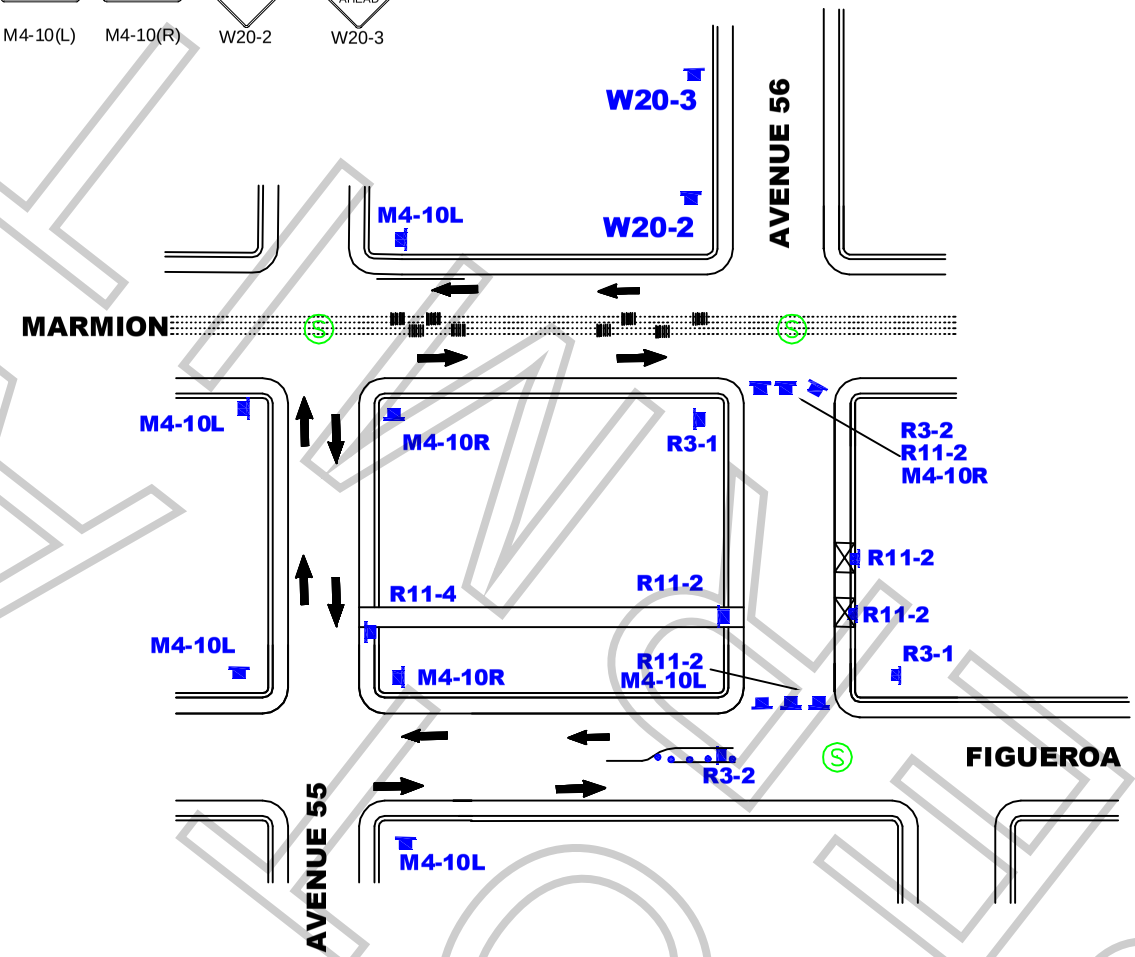

WORK ZONE TRAFFIC CONTROL PLAN
GENERAL NOTES

1. DATE/TIME: 9-26-18 FROM 07:00 HOURS TO 18:00 HOURS.

2. ALL SIGNING, STRIPING, AND TRAFFIC CONTROL DEVICES SHALL CONFORM TO THE (CURRENT) STATE OF CALIFORNIA DEPARTMENT OF TRANSPORTATION (CALTRANS) STANDARD PLANS AND STANDARD SPECIFICATIONS, CALIFORNIA MUTCD, AND ANY ADDENDUMS THERETO, AND AS SHOWN ON THESE PLANS, SYMBOLS AND ABBREVIATIONS USED ARE SHOWN ON CALTRANS STANDARD PLANS.
3. THERE WILL BE NO INTERFERENCE WITH TRAFFIC SIGNALS OR CROSSWALKS.
4. CONES WILL BE 28" MINIMUM HEIGHT AND HAVE REFLECTORIZED SLEEVES FOR NIGHT WORK.
5. POLICE WILL DIRECT TRAFFIC IF NECESSARY.

TCP FOR:	RESET CONTENT "PROJECT RADIUS"
LOCATION:	AVE 56 CLOSURE FIGUEROA TO MARMION LOS ANGELES, CALIFORNIA
CONTACT:	DENISE WHEELER OFFICE# 818.347.9929
	JCL TRAFFIC SERVICES (213) 622-9775 C31-CA Lic # 805357
DATE / REVISIONS	DRAFTER: E. RAMIREZ SCALE: N.T.S. FILM LA: CJ LEAVENS

ATTACHMENT

Permit #F001425155

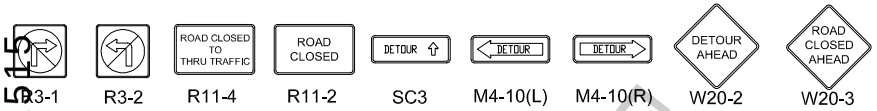

Ⓢ TRAFFIC SIGNAL

● TRAFFIC CONE

TYPE I W/ SIGN

HIGH LEVEL WARNING DEVICE

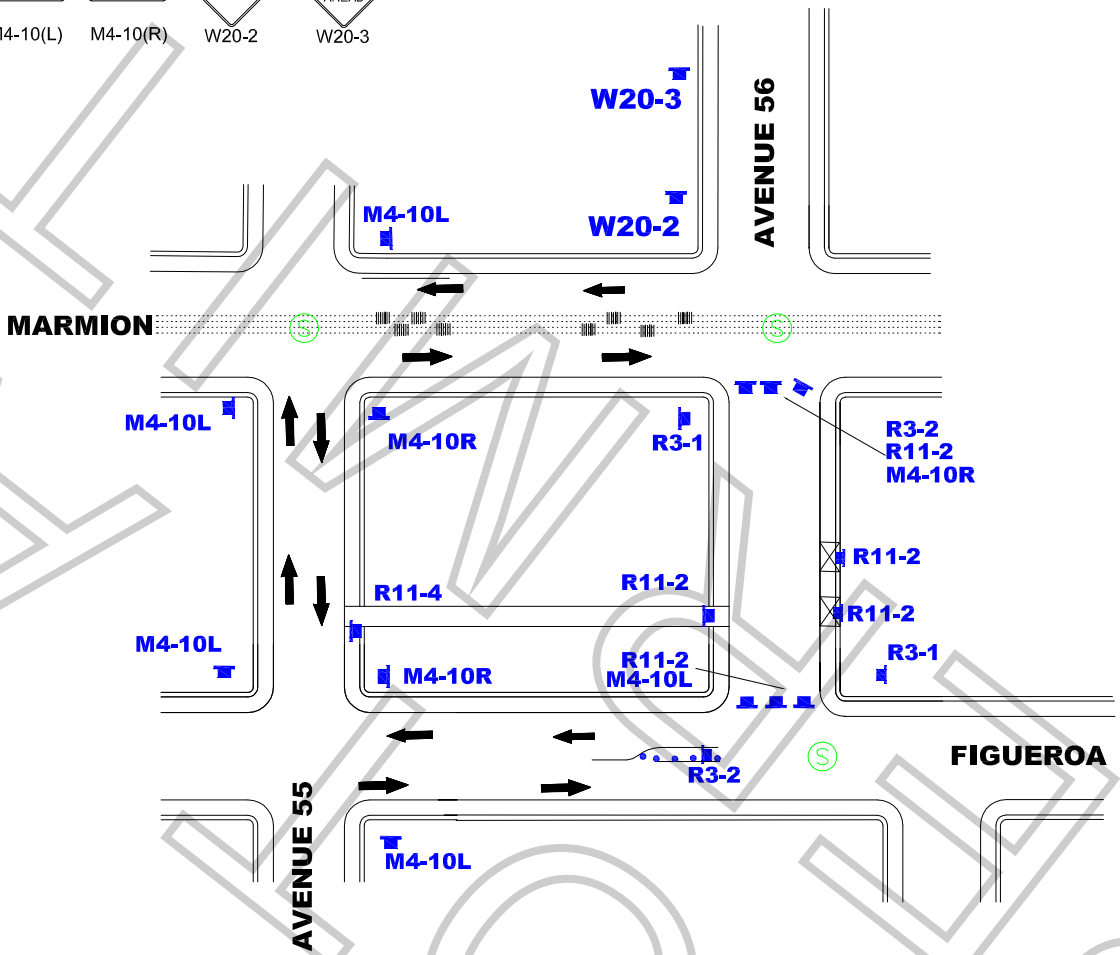

WORK ZONE TRAFFIC CONTROL PLAN
GENERAL NOTES

1. DATE/TIME: 9-26-18 FROM 07:00 HOURS TO 22:00 HOURS.

2. ALL SIGNING, STRIPING, AND TRAFFIC CONTROL DEVICES SHALL CONFORM TO THE (CURRENT) STATE OF CALIFORNIA DEPARTMENT OF TRANSPORTATION (CALTRANS) STANDARD PLANS AND STANDARD SPECIFICATIONS, CALIFORNIA MUTCD, AND ANY ADDENDUMS THERETO, AND AS SHOWN ON THESE PLANS, SYMBOLS AND ABBREVIATIONS USED ARE SHOWN ON CALTRANS STANDARD PLANS.
3. THERE WILL BE NO INTERFERENCE WITH TRAFFIC SIGNALS OR CROSSWALKS.
4. CONES WILL BE 28" MINIMUM HEIGHT AND HAVE REFLECTORIZED SLEEVES FOR NIGHT WORK.
5. POLICE WILL DIRECT TRAFFIC IF NECESSARY.

TCP FOR:	RESET CONTENT "PROJECT RADIUS"
LOCATION:	AVE 56 CLOSURE FIGUEROA TO MARMION LOS ANGELES, CALIFORNIA
CONTACT:	DENISE WHEELER OFFICE# 818.347.9929
	JCL TRAFFIC SERVICES (213) 622-9775 C31-CA Lic # 805357
DATE / REVISIONS	DRAFTER: E. RAMIREZ SCALE: N.T.S. FILM LA: CJ LEAVENS

ATTACHMENT

STORMWATER: SPECIAL EVENT PERMITS

ENVIRONMENTAL PERMIT CONDITIONS:

1. All necessary precautions shall be taken to prevent trash from entering the storm drain system.

2. A map indicating the location of catch basins on the event site shall be provided to the Permittee by the Los Angeles Harbor Department (LAHD). It shall be the responsibility of the Permittee to coordinate with the LAHD's Director of Environmental Management to ensure that all catch basins on the event site are covered prior to the event or any substantial preparation of the site for the event. Catch basin covers shall not present a hazard to health or property during the event.

3. Adequate trash receptacles shall be provided by the Permittee during the special event.

4. It shall be the responsibility of the Permittee to ensure that the site is properly cleared of trash, debris, and waste following the special event. The Permittee will also ensure that catch basin covers are removed from catch basins once the event and site clean up has been completed.

7/21/2006

Permit #F00142515

DRAFT

The Port of Los Angeles
City of Los Angeles Harbor Department
Supplemental to all Harbor Approved Film Permits

Filming on Port property is subject to the following terms and conditions:

1. Smoking and parking of automobiles, not essential to the permitted activity, on wharves or other facilities of the Harbor Department, is prohibited.

2. Premises used and/or occupied during filming activities shall be maintained in a clean and sanitary condition. Debris shall not be allowed to accumulate and shall be promptly removed by permittee.

3. Use of property under the jurisdiction of the Harbor Department is subject to approval of the Harbor Department and/or tenant having lease control of the premises.

4. Permittee shall relieve, indemnify, protect and save harmless the City of Los Angeles, and each and every of its tenants, Boards, officers and employees, from any and all claims and liability for death of or injury to persons or damage to property that may arise from or be caused by the occupation or use of premises by permittee under the provisions of the film permit, or by the negligence of the permittee, its agents, officers or employees.

5. Permittee may furnish its own security services for the protection of permittee's own personal property and equipment. No armed security is permitted on Port property or pursuant to the film permit.

6. Permittee agrees to hire the appropriate Los Angeles Port Police Officer(s) and/or Port Security Officer(s), if deemed necessary by the Port, for the duration of filming activities. The primary duty and function of the officer is to maintain the safety and security of the Port, its tenants, its users, and to ensure that filming activities are conducted safely and within the terms and conditions of the film permit. Officers may be required to enforce tariff, local, or state laws and provide appropriate law enforcement assistance to the permittee during the course of their movie assignment.

7. Permittee agrees to restore premises and any alterations to Harbor Department facilities to their original condition subject to the approval of the Harbor Department.

8. Permittee agrees to obtain any other permit as may be deemed necessary by the Wharfinger Division or by other divisions or sections of the Los Angeles Harbor Department.

9. Filming not to interfere with the operations of the Port.

10. Copies of the Harbor approved Film LA permit must be present at all filming locations and presented to any Harbor Department representative upon demand. Violations of laws, regulations, or the film permit may cause the film permit to be revoked.

11. A Harbor Engineer's Permit is required before altering Port Property

12. The Permittee shall conform to all requirements of the City of Los Angeles Department of Building and Safety, L.A. Fire Department, and any other City, State, or Federal agency requirements.

NOT A PERMIT

Appointment of Film Permits Unlimited, Inc.
As Authorized Agent and representative

I certify that I am a representative of Reset ("Principal") and am authorized to enter into binding contractual agreements on it's behalf. I further certify that I am authorizes by Principal to appoint other representatives and agents for Principal and to give such representatives and agents authority to enter into and bind Principal to agreements relating to the issuance of and compliance with location film (e.g. theatrical, television, commercial and other motion picture filming) and still photographic permits, including the permits themselves and any riders to such permits. Acting on behalf of Principal in my capacity as its authorized representative, I appoint Film Permits Unlimited, Inc. and it's employees and agents ("FPU") as Principal's authorized representatives and agents to apply for location film (e.g. theatrical, television, commercial and other motion picture filming) and still photographic permits on behalf of Principal through Film LA, Inc., any city and county, or through any other jurisdiction: to negotiate, discuss, accept, modify, agree to and bind Principal to the terms and conditions of such permits (including all restrictions and /or community guidelines applicable to any such permit): and to execute such permits on behalf of Principal. Principal understands, acknowledges and agrees that it (and/or its insurer) remains responsible and liable for all obligations imposed by or Incidental to any permit or rider issued to Principal signed by an employee or agent of (including any coordinator, runner or messenger used by) FPU. Principal further agrees to comply with the terms and conditions of any such permits and hereby appoints FPU as an authorized representative to facilitate compliance with such terms and conditions following issuance of any such permits and to enter into agreements for Principal with respect thereto. Any person, agency, entity, or organization (including Film LA, Inc. and any city county or other jurisdiction) may rely upon this appointment and need not obtain further authorization for any act described herein. An original or faxed copy of this appointment shall be sufficient, and may be treated as an original for all purposes. The appointment may be revoked by Principal at any time in writing, but in any case, shall expire one (1) year from the date of execution set forth below.

I declare under penalty of perjury under the laws of the State of California that I am authorized to appoint FPU as agent for Principal, and based upon that authority I hereby appoint FPU as Principal's agent as set forth herein.

Dated: 9/18/18

Reset
Name of Principal

By: _____
Representative's Signature

Robert Gregory
Print Representative's Name

Location Manager
Representative's title

1616 17th St

Santa Monica, CA 90404
Principal's Address

310-392-5600
Principal's Telephone

Film Permits Unlimited, Inc.
Phone (818) 347-9929
Fax (818) 347-9784

Please sign and fax back
Principal = Name of Company

NO PERMIT

Appointment of Film Permits Unlimited, Inc.
As Authorized Agent and representative

I certify that I am a representative of Reset ("Principal") and am authorized to enter into binding contractual agreements on it's behalf. I further certify that I am authorizes by Principal to appoint other representatives and agents for Principal and to give such representatives and agents authority to enter into and bind Principal to agreements relating to the issuance of and compliance with location film (e.g. theatrical, television, commercial and other motion picture filming) and still photographic permits, including the permits themselves and any riders to such permits. Acting on behalf of Principal in my capacity as its authorized representative, I appoint Film Permits Unlimited, Inc. and it's employees and agents ("FPU") as Principal's authorized representatives and agents to apply for location film (e.g. theatrical, television, commercial and other motion picture filming) and still photographic permits on behalf of Principal through Film LA, Inc., any city and county, or through any other jurisdiction: to negotiate, discuss, accept, modify, agree to and bind Principal to the terms and conditions of such permits (including all restrictions and /or community guidelines applicable to any such permit): and to execute such permits on behalf of Principal. Principal understands, acknowledges and agrees that it (and/or its insurer) remains responsible and liable for all obligations imposed by or Incidental to any permit or rider issued to Principal signed by an employee or agent of (including any coordinator, runner or messenger used by) FPU. Principal further agrees to comply with the terms and conditions of any such permits and hereby appoints FPU as an authorized representative to facilitate compliance with such terms and conditions following issuance of any such permits and to enter into agreements for Principal with respect thereto. Any person, agency, entity, or organization (including Film LA, Inc. and any city county or other jurisdiction) may rely upon this appointment and need not obtain further authorization for any act described herein. An original or faxed copy of this appointment shall be sufficient, and may be treated as an original for all purposes. The appointment may be revoked by Principal at any time in writing, but in any case, shall expire one (1) year from the date of execution set forth below.

I declare under penalty of perjury under the laws of the State of California that I am authorized to appoint FPU as agent for Principal, and based upon that authority I hereby appoint FPU as Principal's agent as set forth herein.

Dated: 9/18/18

Reset
Name of Principal

By: _____
Representative's Signature

Robert Gregory
Print Representative's Name

Location Manager
Representative's title

1616 17th St

Santa Monica, CA 90404
Principal's Address

310-392-5600
Principal's Telephone

Film Permits Unlimited, Inc.
Phone (818) 347-9929
Fax (818) 347-9784

Please sign and fax back
Principal = Name of Company

NO PERMIT

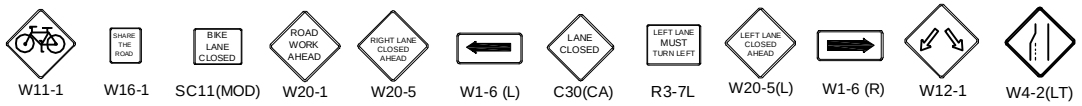

Permit #F00142515

Ⓢ TRAFFIC SIGNAL

● TRAFFIC CONE

TYPE I W/ SIGN

FLASHING ARROW SIGN (FAS)

ALL TRAFFIC CONTROL WILL BE INSTALLED TO MEET OR EXCEED THE LATEST CA-MUTCD MINIMUM REQUIREMENTS

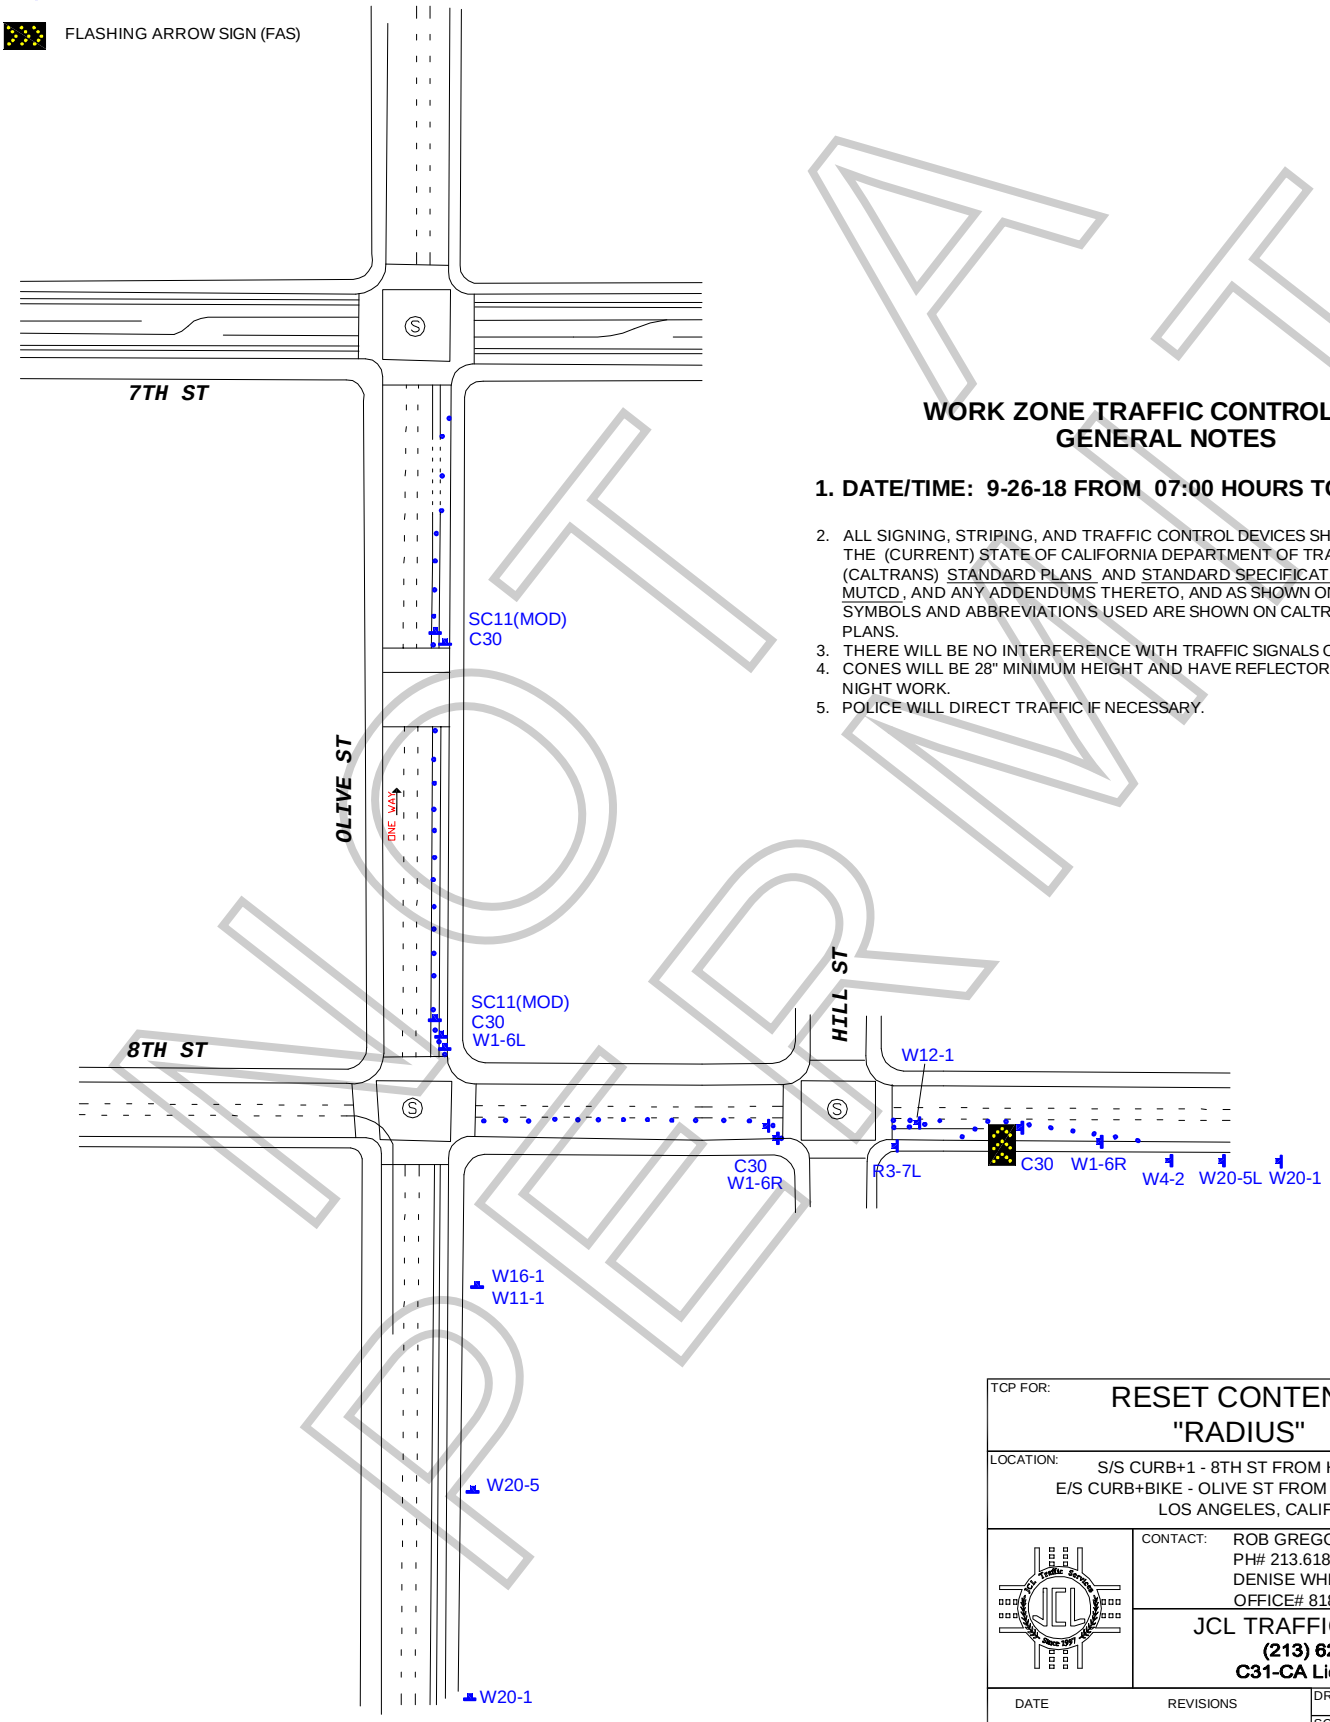

WORK ZONE TRAFFIC CONTROL PLAN
GENERAL NOTES

1. DATE/TIME: 9-26-18 FROM 07:00 HOURS TO 18:00 HOURS.

2. ALL SIGNING, STRIPING, AND TRAFFIC CONTROL DEVICES SHALL CONFORM TO THE (CURRENT) STATE OF CALIFORNIA DEPARTMENT OF TRANSPORTATION (CALTRANS) STANDARD PLANS AND STANDARD SPECIFICATIONS, CALIFORNIA MUTCD, AND ANY ADDENDUMS THERETO, AND AS SHOWN ON THESE PLANS, SYMBOLS AND ABBREVIATIONS USED ARE SHOWN ON CALTRANS STANDARD PLANS.
3. THERE WILL BE NO INTERFERENCE WITH TRAFFIC SIGNALS OR CROSSWALKS.
4. CONES WILL BE 28" MINIMUM HEIGHT AND HAVE REFLECTORIZED SLEEVES FOR NIGHT WORK.
5. POLICE WILL DIRECT TRAFFIC IF NECESSARY.

NOT A PERMIT

TCP FOR:	RESET CONTENT: "RADIUS"
LOCATION:	S/S CURB+1 - 8TH ST FROM HILL TO OLIVE E/S CURB+BIKE - OLIVE ST FROM 7TH ST TO 8TH ST. LOS ANGELES, CALIFORNIA
CONTACT:	ROB GREGORY PH# 213.618.0927 DENISE WHEELER OFFICE# 818.347.9929
	JCL TRAFFIC SERVICES (213) 622-9775 C31-CA Lic # 805357
DATE / REVISIONS	DRAFTER: EDY RAMIREZ SCALE: N.T.S. FILM LA: ADRIAN FAYAD

SPECIAL CONDITIONS FOR LOCATION FILMING IN DOWNTOWN LOS ANGELES
(Standard Filming Requirements continue to apply where not superseded below)

1. DEFINITION OF TERMS

a. Downtown Los Angeles, for the purposes of these conditions, shall be defined as the area North to South from the 101 Freeway to the 10 Freeway; East to West from the Los Angeles River to the 110 Freeway.

b. The Downtown Los Angeles Neighborhood Council boundaries (**DLANC boundaries**), for the purpose of these conditions, shall be defined as bordered on the North and East at the 101 Freeway from the 110 Freeway east to Los Angeles Street, south to 4th Street, east to Alameda Street, south to 7th Street, east to the Los Angeles River; on the South by the 10 Freeway from the 110 Freeway to the Los Angeles River; on the West by 110 Freeway from the 10 Freeway to the 101 Freeway. (This area is the same area as defined above as Downtown Los Angeles, but excludes the Little Tokyo and Arts District neighborhoods.)

c. Residential buildings shall be defined as any building with legal residential occupants (mixed-use, adaptive reuse, artist-in-residence (A.I.R.), SROs, residential hotels, condominiums and apartment buildings). DLANC will maintain an accurate and contemporary listing of all residential buildings showing a 100-foot radius from each building so as to identify any areas both inside and outside of that radius.

d. The Broadway Entertainment District (aka Broadway Theatre District), for the purposes of these Conditions, shall be defined north to south as Broadway from 3rd Street to Olympic Boulevard, and east to west from Frank Court to Lindley Place (aka St. Vincent Alley Court), or the equivalent mid-block point to either of these alleys where the alley is not present, including any theater loading facilities, defined as any public or private surface parking lot, parking garage, public street or curb area adjacent to, or utilized by, a theater. If, in the future, the City adopts an ordinance with regulations governing filming in this area, such regulations shall supersede these Filming Conditions.

e. The Old Bank District residential overlay, for the purposes of these Conditions, shall be defined as the area bound by South Spring St., West 5th St., West 4th St., and Werdin Pl.

2. FILMING STANDARD HOURS AND DAYS

a. Filming activity, or any production-related activity including but not limited to activities such as base camps, catering, generators, etc., within the **DLANC boundaries** is restricted to the hours of 6:00 a.m. to 11:00 p.m. within a 100-foot radius of any residential building. Filming activity in the **Broadway Entertainment District** is restricted to the hours of 6:00 a.m. to Midnight within a 50-foot radius of any residential building. **Old Bank District** is restricted to the hours of 7:00 a.m. to 10:00 p.m. within a 100-foot radius of any residential building**.** No extension of the standard filming hours for

NOT A PERMIT

filming or any disruptive production-related activity shall be allowed until a signature survey has been properly submitted. Proof of signature surveys shall be made available to DLANC upon request.

b. No film permits may be issued along Main and Spring Streets from 2nd to 9th Streets, or on any block of 2nd through 9th Streets between Los Angeles and Spring during the Downtown Art Walk, currently held on the second Thursday of each month. Filming inside of private buildings or entirely on private property during this time is permitted so long as there are no external impacts.

c. No filming may be conducted in close proximity to major public events anywhere in Downtown Los Angeles as permitted by the LAPD, or identified with 30 days notice to the City's Designated Film Permit Contractor by DLANC. Film permits may be considered in light of major public events on a case-by-case basis so long as their issuance will not cause further disruption to Downtown businesses and residents during such events.

3. RESIDENTIAL AND MERCHANT PROTECTIONS IN THE DLANC BOUNDARIES

a. A film permit may include no more than 300 feet of curb lane per city block for the parking of film production vehicles, crew or equipment. Requests for additional amounts of curb lane shall require a signature survey. The **Broadway Entertainment District** is exempt from this restriction.

b. Production personnel (and equipment utilized by the production company) shall not block the sidewalk area in front of an open commercial business or a residential building, including residential patios, windows, doorways, or entryways, unless the production company has secured the permission of the merchant and/or property owner. Where the commercial business is one that is primarily open in the evening and nighttime hours, the production company, their cast and crew may not block the access to and signage of such establishment (as seen from the street), without permission of the merchant and/or property owner during the hours of operation of the business.

c. Customers, employees, residents, and guests of affected properties shall be allowed free ingress/egress to all buildings, merchants, and parking facilities. Arrangements shall be made to ensure access to deliveries, trash pickup, residential move-in/move-out, and vendor access to the properties/merchants during productions.

d. All commercial businesses must prominently post hours of operation and contact phone numbers, and residential buildings must have a designated contact person authorized to give permission. Special events held by commercial businesses, outside of normal business hours, must also be posted in advance, and production companies must provide full access and visibility during such events.

NOT A PERMIT

4. NOISE, FUMES, AND LIGHTING WITHIN THE DLANC BOUNDARIES

a. Generators, portable toilets or toilet vehicles, and outdoor food preparation using charcoal or gas grills must be a minimum of 50 feet (horizontally) from any residential window or entrance. If it is physically impossible for a generator to be a minimum of 50 feet from residential windows or entrances, the generator shall be placed as far away as possible and vented away from residential windows and entrances. However, under no circumstances shall a generator be placed directly underneath a residential window.

b. Film productions must focus lighting on the filming area only and make every effort to shield the lighting from adjacent properties, pedestrians, and patrons of commercial businesses at all times. Exceptional lighting (e.g., Musco and Bebee lighting) outside of regular filming hours shall not be allowed without a signature survey of the affected merchants and/or property owners. **Signature survey shall be required for Exceptional lighting within the Old Bank District between the hours of 6:00 p.m. and 6:00 a.m.** Under no circumstances shall lighting be directed onto oncoming traffic.

c. Film production companies are required to completely remove all trash, food, and cardboard boxes, etc. from the general vicinity at the end of each filming day. Film production companies will be held responsible for the actions of catering companies they employ to provide food for the cast and crew.

5. SPECIAL REQUESTS AND EXCEPTIONS REVIEW AND NOTIFICATION WITHIN THE DLANC BOUNDARIES

a. Helicopters shall not be granted permits for landing at non-certified helipads before and after approved filming hours. All aerial filming productions must provide upon request a copy of an approved FAA Form 7711-2, or other official waiver, along with a copy of the briefing on the flight operations for all participating persons or property.

b. No film permit shall be construed as a waiver of 14 CFR § 91.119, 14 CFR § 91.515(a) or 14 CFR § 91.303(e), dictating federal flight altitude regulations, for purposes of non-participating persons or property (see attachment).

c. Notification beyond the standard 500-foot radius will be made to affected residents and merchants for high impact activity that is likely to cause interference with adjacent properties of people such as car chases, simulated gun fire, explosions, screams for help and other loud noises, helicopter activity, road closures or other such exceptional activities that might cause a police response to the filming location. High impact filming activity must be preceded by notifications at least two days in advance. The City's Designated Film Permit Contractor or the production company shall consult a designated DLANC representative when an applicant requests a permit for high impact filming activity with less than two days notice.

d. Due to the location of building air intake systems on Lower Grand Avenue, no special effects, including smoke, steam or fog, may occur in that area without first obtaining

NOT A PERMIT

clearance from the appropriate building contacts and maintenance engineers. Contact must be made at least 48 hours prior to the proposed effect(s).

6. FILMING-RELATED CONGESTION WITHIN THE DLANC BOUNDARIES

a. The City's Designated Film Permit Contractor will ensure that the impact from filming at recurrently used locations is minimized to the affected residents and businesses.

b. In rush hour restricted lanes, as designated by LADOT, no Intermittent Traffic Control (ITC) shall be permitted during Rush Hours (7:00 a.m. – 9:00 a.m. and 4:00 p.m. – 7:00 p.m., Monday through Friday). No simultaneous closures or ITC of both the Second and Third Street Tunnels will be permitted.

c. Production companies shall request the posting of "no parking" signs, lane or street closures with LADOT for the day(s) that they are "on site" only. When closures are not necessary for the day(s) requested, production companies shall report the changes to the City's Designated Film Permit Contractor, who shall notify LADOT, who must revise and/or remove parking signs, as necessary.

d. Production companies must provide adequate detour and directional signage when street closures are in place, conforming to current LADOT standards and practices. Detour routes must accommodate large, semi and tractor trailer trucks and public transit vehicles.

7. ENFORCEMENT OF CONDITIONS

a. In accordance with the terms of their work permit issued from LAPD, off-duty or retired police officers must, upon reporting to a work site, review and ensure compliance with conditions outlined on the filming permit. Officers shall ensure compliance with arrival and departure time, and shall not allow any activity or conduct that is in violation of local or state law, nor allow any filming condition that is not authorized by the permit. Variations from the requirements of the permit are not allowed unless approved by an authorized representative of the City's Designated Film Permit Contractor.

NOT A PERMIT

ATTACHMENT

(Note: The following are the most current federal flight altitude regulations as of November 2007. The regulations could change at any time.)

§ 91.119 Minimum safe altitudes: General.

Except when necessary for takeoff or landing, no person may operate an aircraft below the following altitudes:
(a) Anywhere. An altitude allowing, if a power unit fails, an emergency landing without undue hazard to persons or property on the surface.
(b) Over congested areas. Over any congested area of a city, town, or settlement, or over any open air assembly of persons, an altitude of 1,000 feet above the highest obstacle within a horizontal radius of 2,000 feet of the aircraft.
(c) Over other than congested areas. An altitude of 500 feet above the surface, except over open water or sparsely populated areas. In those cases, the aircraft may not be operated closer than 500 feet to any person, vessel, vehicle, or structure.
(d) Helicopters. Helicopters may be operated at less than the minimums prescribed in paragraph (b) or (c) of this section if the operation is conducted without hazard to persons or property on the surface. In addition, each person operating a helicopter shall comply with any routes or altitudes specifically prescribed for helicopters by the Administrator.

§ 91.515 Flight altitude rules.

(a) Notwithstanding §91.119, and except as provided in paragraph (b) of this section, no person may operate an airplane under VFR at less than—
(1) One thousand feet above the surface, or 1,000 feet from any mountain, hill, or other obstruction to flight, for day operations; and
(2) The altitudes prescribed in §91.177, for night operations.

§ 91.303 Aerobatic flight.

No person may operate an aircraft in aerobatic flight—
(a) Over any congested area of a city, town, or settlement;
(b) Over an open air assembly of persons;
(c) Within the lateral boundaries of the surface areas of Class B, Class C, Class D, or Class E airspace designated for an airport;
(d) Within 4 nautical miles of the center line of any Federal airway;
(e) Below an altitude of 1,500 feet above the surface; or
(f) When flight visibility is less than 3 statute miles.

For the purposes of this section, aerobatic flight means an intentional maneuver involving an abrupt change in an aircraft's attitude, an abnormal attitude, or abnormal acceleration, not necessary for normal flight.

[Doc. No. 18834, 54 FR 34308, Aug. 18, 1989, as amended by Amdt. 91– 227, 56 FR 65661, Dec. 17, 1991]

NOT A PERMIT

Permit #F00142515

ALL TRAFFIC CONTROL WILL BE INSTALLED TO MEET OR EXCEED THE LATEST CA-MUTCD MINIMUM REQUIREMENTS

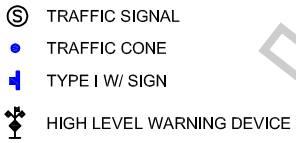

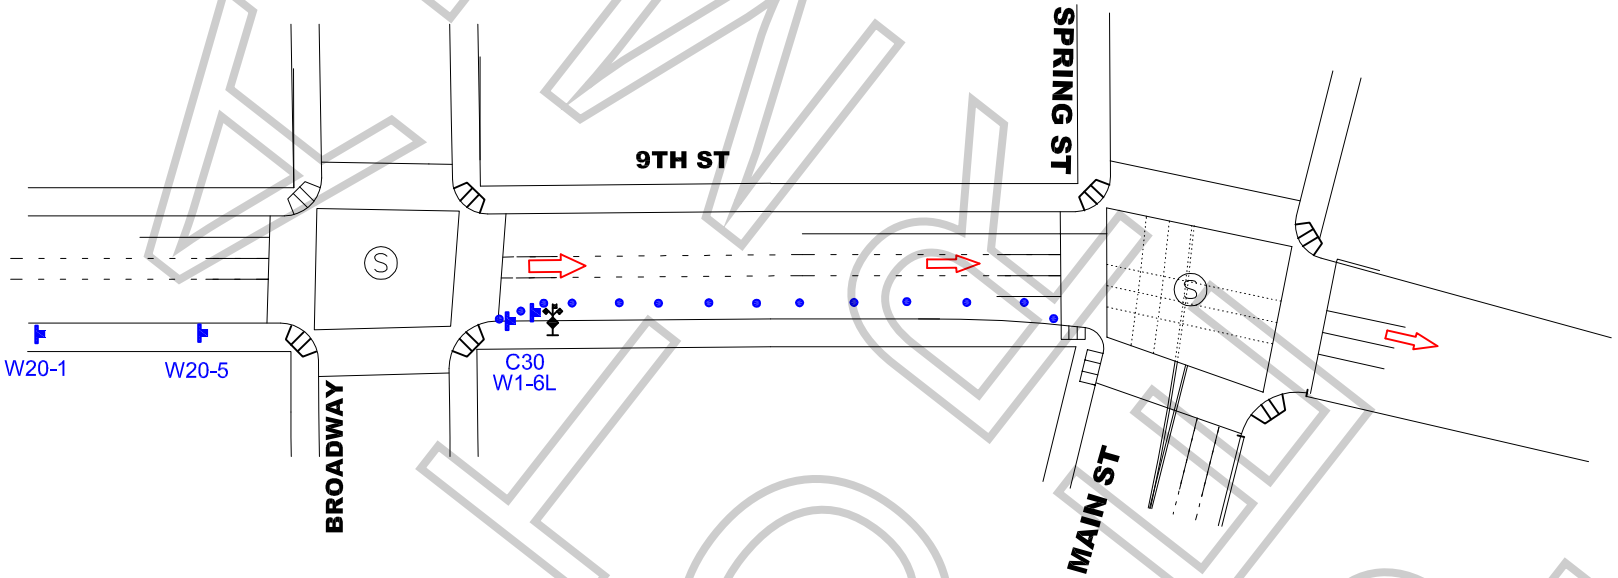

WORK ZONE TRAFFIC CONTROL PLAN
GENERAL NOTES

1. DATE/TIME: 9-26-18 FROM 07:00 HOURS TO 18:00 HOURS.

2. ALL SIGNING, STRIPING, AND TRAFFIC CONTROL DEVICES SHALL CONFORM TO THE (CURRENT) STATE OF CALIFORNIA DEPARTMENT OF TRANSPORTATION (CALTRANS) STANDARD PLANS AND STANDARD SPECIFICATIONS , CALIFORNIA MUTCD , AND ANY ADDENDUMS THERETO, AND AS SHOWN ON THESE PLANS, SYMBOLS AND ABBREVIATIONS USED ARE SHOWN ON CALTRANS STANDARD PLANS.
3. THERE WILL BE NO INTERFERENCE WITH TRAFFIC SIGNALS OR CROSSWALKS.
4. CONES WILL BE 28" MINIMUM HEIGHT AND HAVE REFLECTORIZED SLEEVES FOR NIGHT WORK.
5. POLICE WILL DIRECT TRAFFIC IF NECESSARY.

TCP FOR:	RESET CONENT: "RADIUS"
LOCATION:	SS CURB - 9TH ST FROM BROADWAY TO MAIN LOS ANGELES, CALIFORNIA
CONTACT:	ROB GREGORY PH# 213.618.0927 DENISE WHEELER OFFICE# 818-347-9929
	JCL TRAFFIC SERVICES (213) 622-9775 C31-CA Lic # 805357
DATE / REVISIONS	DRAFTER: EDY RAMIREZ SCALE: N.T.S. FILM LA: CJ

ATTORNEY

Permit #F001425 15

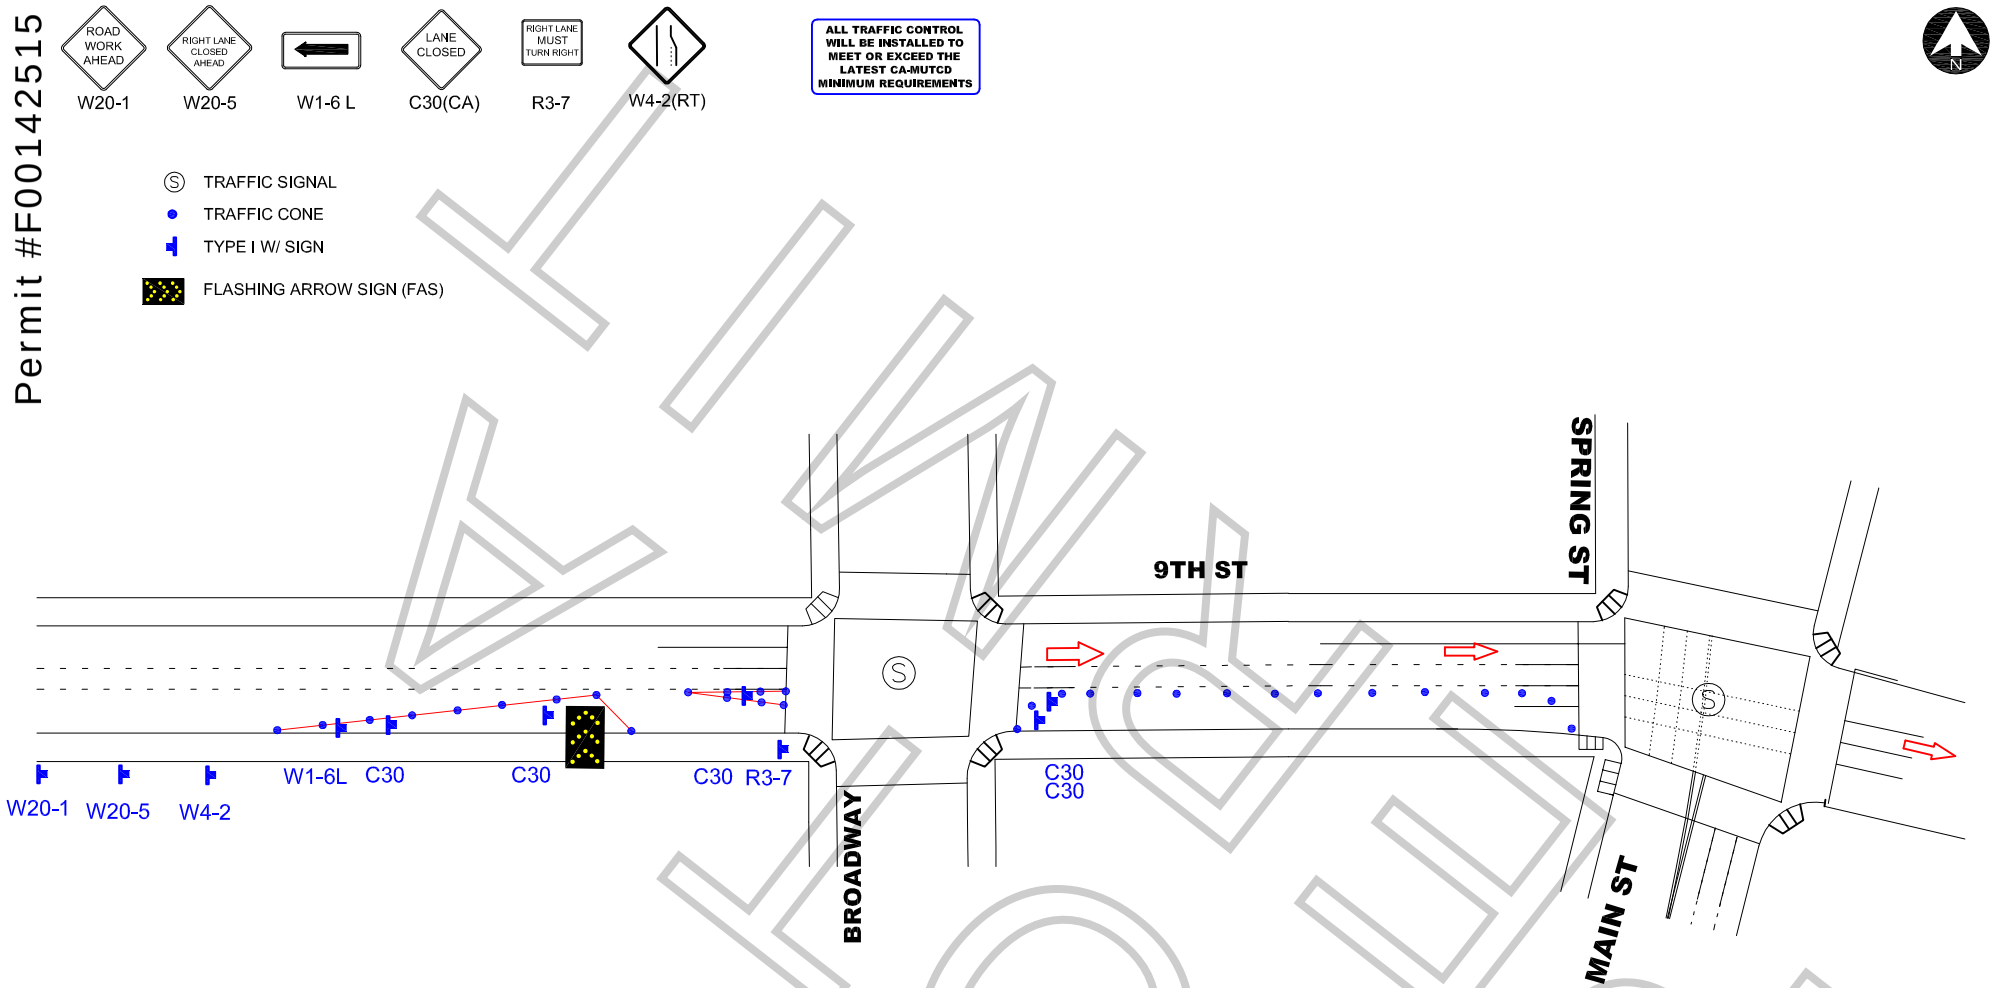

FINAL COPY

WORK ZONE TRAFFIC CONTROL PLAN
GENERAL NOTES

1. DATE/TIME: 9-26-18 FROM 09:00 HOURS TO 15:00 HOURS.

2. ALL SIGNING, STRIPING, AND TRAFFIC CONTROL DEVICES SHALL CONFORM TO THE (CURRENT) STATE OF CALIFORNIA DEPARTMENT OF TRANSPORTATION (CALTRANS) STANDARD PLANS AND STANDARD SPECIFICATIONS, CALIFORNIA MUTCD, AND ANY ADDENDUMS THERETO, AND AS SHOWN ON THESE PLANS, SYMBOLS AND ABBREVIATIONS USED ARE SHOWN ON CALTRANS STANDARD PLANS.
3. THERE WILL BE NO INTERFERENCE WITH TRAFFIC SIGNALS OR CROSSWALKS.
4. CONES WILL BE 28" MINIMUM HEIGHT AND HAVE REFLECTORIZED SLEEVES FOR NIGHT WORK.
5. POLICE WILL DIRECT TRAFFIC IF NECESSARY.

TCP FOR:	RESET CONENT: "RADIUS"
LOCATION:	SS CURB + 1 - 9TH ST FROM BROADWAY TO MAIN LOS ANGELES, CALIFORNIA
CONTACT:	ROB GREGORY PH# 213.618.0927 DENISE WHEELER OFFICE# 818-347-9929
	JCL TRAFFIC SERVICES (213) 622-9775 C31-CA Lic # 805357
DATE / REVISIONS	DRAFTER: EDY RAMIREZ SCALE: N.T.S. FILM LA: CJ

SPECIAL CONDITIONS FOR LOCATION FILMING IN DOWNTOWN LOS ANGELES
(Standard Filming Requirements continue to apply where not superseded below)

1. DEFINITION OF TERMS

a. Downtown Los Angeles, for the purposes of these conditions, shall be defined as the area North to South from the 101 Freeway to the 10 Freeway; East to West from the Los Angeles River to the 110 Freeway.

b. The Downtown Los Angeles Neighborhood Council boundaries (**DLANC boundaries**), for the purpose of these conditions, shall be defined as bordered on the North and East at the 101 Freeway from the 110 Freeway east to Los Angeles Street, south to 4th Street, east to Alameda Street, south to 7th Street, east to the Los Angeles River; on the South by the 10 Freeway from the 110 Freeway to the Los Angeles River; on the West by 110 Freeway from the 10 Freeway to the 101 Freeway. (This area is the same area as defined above as Downtown Los Angeles, but excludes the Little Tokyo and Arts District neighborhoods.)

c. Residential buildings shall be defined as any building with legal residential occupants (mixed-use, adaptive reuse, artist-in-residence (A.I.R.), SROs, residential hotels, condominiums and apartment buildings). DLANC will maintain an accurate and contemporary listing of all residential buildings showing a 100-foot radius from each building so as to identify any areas both inside and outside of that radius.

d. The Broadway Entertainment District (aka Broadway Theatre District), for the purposes of these Conditions, shall be defined north to south as Broadway from 3rd Street to Olympic Boulevard, and east to west from Frank Court to Lindley Place (aka St. Vincent Alley Court), or the equivalent mid-block point to either of these alleys where the alley is not present, including any theater loading facilities, defined as any public or private surface parking lot, parking garage, public street or curb area adjacent to, or utilized by, a theater. If, in the future, the City adopts an ordinance with regulations governing filming in this area, such regulations shall supersede these Filming Conditions.

e. The Old Bank District residential overlay, for the purposes of these Conditions, shall be defined as the area bound by South Spring St., West 5th St., West 4th St., and Werdin Pl.

2. FILMING STANDARD HOURS AND DAYS

a. Filming activity, or any production-related activity including but not limited to activities such as base camps, catering, generators, etc., within the **DLANC boundaries** is restricted to the hours of 6:00 a.m. to 11:00 p.m. within a 100-foot radius of any residential building. Filming activity in the **Broadway Entertainment District** is restricted to the hours of 6:00 a.m. to Midnight within a 50-foot radius of any residential building. **Old Bank District** is restricted to the hours of 7:00 a.m. to 10:00 p.m. within a 100-foot radius of any residential building**.** No extension of the standard filming hours for

NOT A PERMIT

filming or any disruptive production-related activity shall be allowed until a signature survey has been properly submitted. Proof of signature surveys shall be made available to DLANC upon request.

b. No film permits may be issued along Main and Spring Streets from 2nd to 9th Streets, or on any block of 2nd through 9th Streets between Los Angeles and Spring during the Downtown Art Walk, currently held on the second Thursday of each month. Filming inside of private buildings or entirely on private property during this time is permitted so long as there are no external impacts.

c. No filming may be conducted in close proximity to major public events anywhere in Downtown Los Angeles as permitted by the LAPD, or identified with 30 days notice to the City's Designated Film Permit Contractor by DLANC. Film permits may be considered in light of major public events on a case-by-case basis so long as their issuance will not cause further disruption to Downtown businesses and residents during such events.

3. RESIDENTIAL AND MERCHANT PROTECTIONS IN THE DLANC BOUNDARIES

a. A film permit may include no more than 300 feet of curb lane per city block for the parking of film production vehicles, crew or equipment. Requests for additional amounts of curb lane shall require a signature survey. The **Broadway Entertainment District** is exempt from this restriction.

b. Production personnel (and equipment utilized by the production company) shall not block the sidewalk area in front of an open commercial business or a residential building, including residential patios, windows, doorways, or entryways, unless the production company has secured the permission of the merchant and/or property owner. Where the commercial business is one that is primarily open in the evening and nighttime hours, the production company, their cast and crew may not block the access to and signage of such establishment (as seen from the street), without permission of the merchant and/or property owner during the hours of operation of the business.

c. Customers, employees, residents, and guests of affected properties shall be allowed free ingress/egress to all buildings, merchants, and parking facilities. Arrangements shall be made to ensure access to deliveries, trash pickup, residential move-in/move-out, and vendor access to the properties/merchants during productions.

d. All commercial businesses must prominently post hours of operation and contact phone numbers, and residential buildings must have a designated contact person authorized to give permission. Special events held by commercial businesses, outside of normal business hours, must also be posted in advance, and production companies must provide full access and visibility during such events.

NOT A PERMIT

4. NOISE, FUMES, AND LIGHTING WITHIN THE DLANC BOUNDARIES

a. Generators, portable toilets or toilet vehicles, and outdoor food preparation using charcoal or gas grills must be a minimum of 50 feet (horizontally) from any residential window or entrance. If it is physically impossible for a generator to be a minimum of 50 feet from residential windows or entrances, the generator shall be placed as far away as possible and vented away from residential windows and entrances. However, under no circumstances shall a generator be placed directly underneath a residential window.

b. Film productions must focus lighting on the filming area only and make every effort to shield the lighting from adjacent properties, pedestrians, and patrons of commercial businesses at all times. Exceptional lighting (e.g., Musco and Bebee lighting) outside of regular filming hours shall not be allowed without a signature survey of the affected merchants and/or property owners. **Signature survey shall be required for Exceptional lighting within the Old Bank District between the hours of 6:00 p.m. and 6:00 a.m.** Under no circumstances shall lighting be directed onto oncoming traffic.

c. Film production companies are required to completely remove all trash, food, and cardboard boxes, etc. from the general vicinity at the end of each filming day. Film production companies will be held responsible for the actions of catering companies they employ to provide food for the cast and crew.

5. SPECIAL REQUESTS AND EXCEPTIONS REVIEW AND NOTIFICATION WITHIN THE DLANC BOUNDARIES

a. Helicopters shall not be granted permits for landing at non-certified helipads before and after approved filming hours. All aerial filming productions must provide upon request a copy of an approved FAA Form 7711-2, or other official waiver, along with a copy of the briefing on the flight operations for all participating persons or property.

b. No film permit shall be construed as a waiver of 14 CFR § 91.119, 14 CFR § 91.515(a) or 14 CFR § 91.303(e), dictating federal flight altitude regulations, for purposes of non-participating persons or property (see attachment).

c. Notification beyond the standard 500-foot radius will be made to affected residents and merchants for high impact activity that is likely to cause interference with adjacent properties of people such as car chases, simulated gun fire, explosions, screams for help and other loud noises, helicopter activity, road closures or other such exceptional activities that might cause a police response to the filming location. High impact filming activity must be preceded by notifications at least two days in advance. The City's Designated Film Permit Contractor or the production company shall consult a designated DLANC representative when an applicant requests a permit for high impact filming activity with less than two days notice.

d. Due to the location of building air intake systems on Lower Grand Avenue, no special effects, including smoke, steam or fog, may occur in that area without first obtaining

NOT A PERMIT

clearance from the appropriate building contacts and maintenance engineers. Contact must be made at least 48 hours prior to the proposed effect(s).

6. FILMING-RELATED CONGESTION WITHIN THE DLANC BOUNDARIES

a. The City's Designated Film Permit Contractor will ensure that the impact from filming at recurrently used locations is minimized to the affected residents and businesses.

b. In rush hour restricted lanes, as designated by LADOT, no Intermittent Traffic Control (ITC) shall be permitted during Rush Hours (7:00 a.m. – 9:00 a.m. and 4:00 p.m. – 7:00 p.m., Monday through Friday). No simultaneous closures or ITC of both the Second and Third Street Tunnels will be permitted.

c. Production companies shall request the posting of "no parking" signs, lane or street closures with LADOT for the day(s) that they are "on site" only. When closures are not necessary for the day(s) requested, production companies shall report the changes to the City's Designated Film Permit Contractor, who shall notify LADOT, who must revise and/or remove parking signs, as necessary.

d. Production companies must provide adequate detour and directional signage when street closures are in place, conforming to current LADOT standards and practices. Detour routes must accommodate large, semi and tractor trailer trucks and public transit vehicles.

7. ENFORCEMENT OF CONDITIONS

a. In accordance with the terms of their work permit issued from LAPD, off-duty or retired police officers must, upon reporting to a work site, review and ensure compliance with conditions outlined on the filming permit. Officers shall ensure compliance with arrival and departure time, and shall not allow any activity or conduct that is in violation of local or state law, nor allow any filming condition that is not authorized by the permit. Variations from the requirements of the permit are not allowed unless approved by an authorized representative of the City's Designated Film Permit Contractor.

NOT A PERMIT

ATTACHMENT

(Note: The following are the most current federal flight altitude regulations as of November 2007. The regulations could change at any time.)

§ 91.119 Minimum safe altitudes: General.

Except when necessary for takeoff or landing, no person may operate an aircraft below the following altitudes:
(a) Anywhere. An altitude allowing, if a power unit fails, an emergency landing without undue hazard to persons or property on the surface.
(b) Over congested areas. Over any congested area of a city, town, or settlement, or over any open air assembly of persons, an altitude of 1,000 feet above the highest obstacle within a horizontal radius of 2,000 feet of the aircraft.
(c) Over other than congested areas. An altitude of 500 feet above the surface, except over open water or sparsely populated areas. In those cases, the aircraft may not be operated closer than 500 feet to any person, vessel, vehicle, or structure.
(d) Helicopters. Helicopters may be operated at less than the minimums prescribed in paragraph (b) or (c) of this section if the operation is conducted without hazard to persons or property on the surface. In addition, each person operating a helicopter shall comply with any routes or altitudes specifically prescribed for helicopters by the Administrator.

§ 91.515 Flight altitude rules.

(a) Notwithstanding §91.119, and except as provided in paragraph (b) of this section, no person may operate an airplane under VFR at less than—
(1) One thousand feet above the surface, or 1,000 feet from any mountain, hill, or other obstruction to flight, for day operations; and
(2) The altitudes prescribed in §91.177, for night operations.

§ 91.303 Aerobatic flight.

No person may operate an aircraft in aerobatic flight—
(a) Over any congested area of a city, town, or settlement;
(b) Over an open air assembly of persons;
(c) Within the lateral boundaries of the surface areas of Class B, Class C, Class D, or Class E airspace designated for an airport;
(d) Within 4 nautical miles of the center line of any Federal airway;
(e) Below an altitude of 1,500 feet above the surface; or
(f) When flight visibility is less than 3 statute miles.

For the purposes of this section, aerobatic flight means an intentional maneuver involving an abrupt change in an aircraft's attitude, an abnormal attitude, or abnormal acceleration, not necessary for normal flight.

[Doc. No. 18834, 54 FR 34308, Aug. 18, 1989, as amended by Amdt. 91– 227, 56 FR 65661, Dec. 17, 1991]

NOT A PERMIT